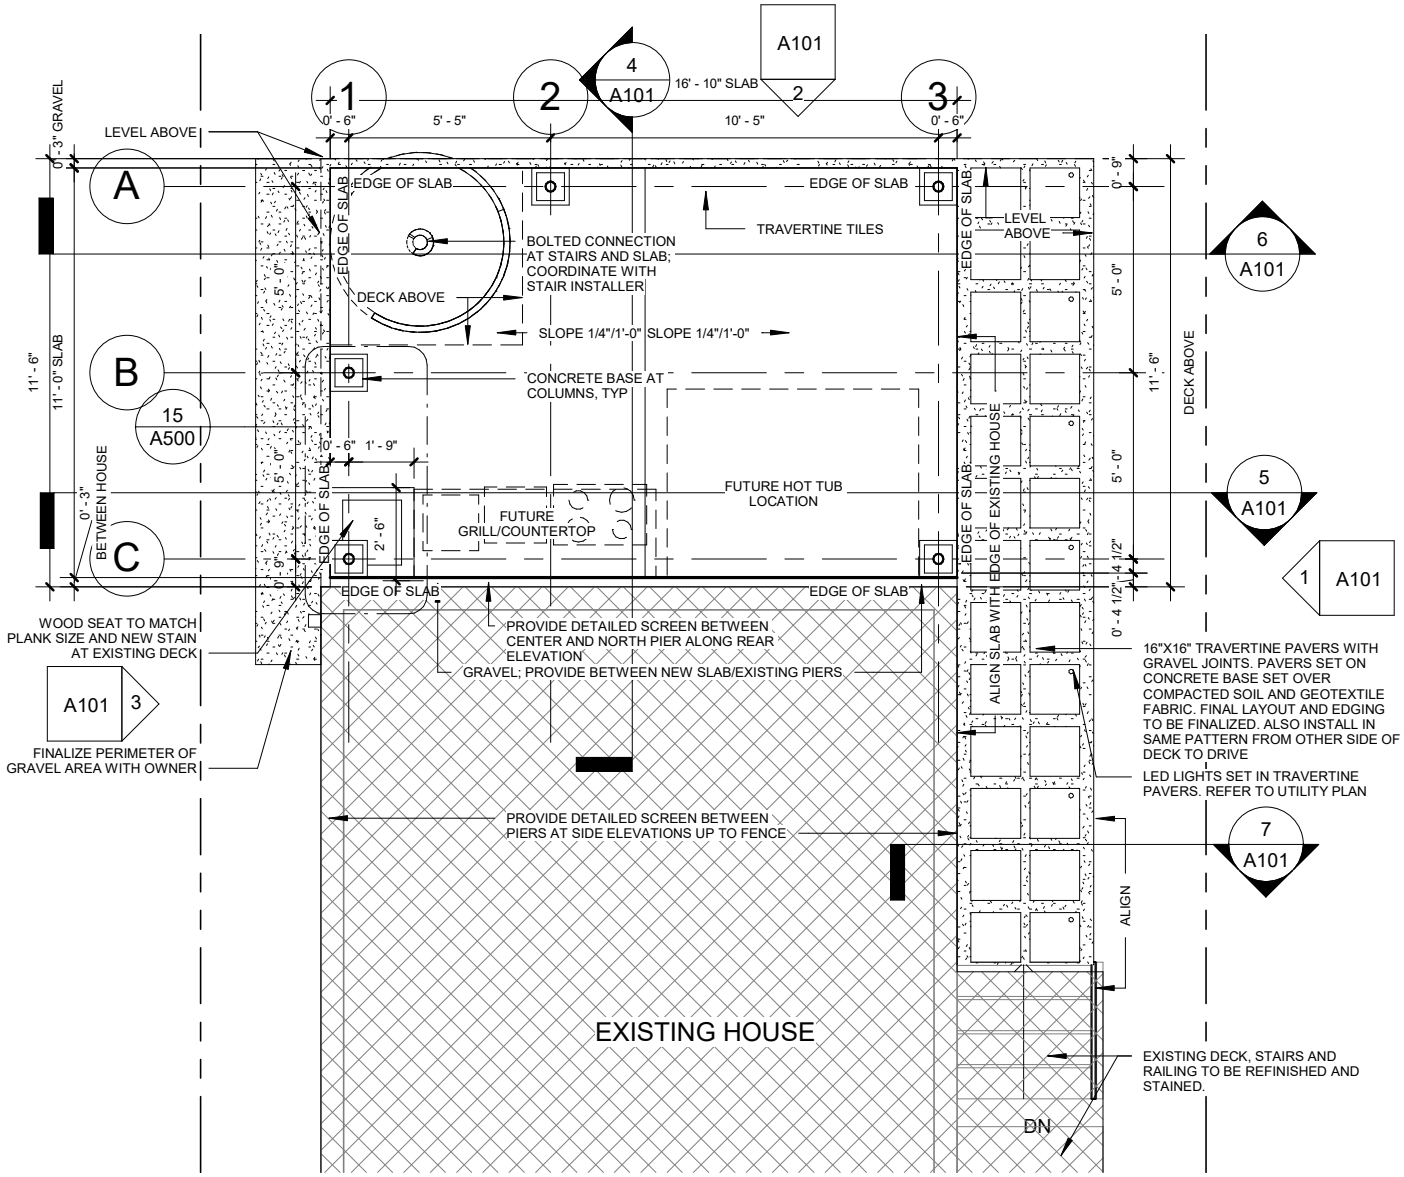
A101
4
A101
2
16' - 10" SLAB
1
2
3
0' - 6"
5' - 5"
10' - 5"
0' - 6"
0' - 3" GRAVEL
LEVEL ABOVE
A
B
C
EDGE OF SLAB
EDGE OF SLAB
EDGE OF SLAB
TRAVERTINE TILES
LEVEL ABOVE
BOLTED CONNECTION AT STAIRS AND SLAB; COORDINATE WITH STAIR INSTALLER
DECK ABOVE
SLOPE 1/4"/1'-0" SLOPE 1/4"/1'-0"
CONCRETE BASE AT COLUMNS, TYP
15
A500
0' - 6"
1' - 9"
FUTURE HOT TUB LOCATION
FUTURE GRILL/COUNTERTOP
2' - 6"
5' - 0"
5' - 0"
11' - 6"
11' - 0" SLAB
0' - 3" BETWEEN HOUSE
0' - 9"
0' - 9"
5' - 0"
5' - 0"
11' - 6"
DECK ABOVE
0' - 4 1/2"
0' - 4 1/2"
6
A101
5
A101
1
A101
EDGE OF SLAB
EDGE OF SLAB
EDGE OF SLAB
EDGE OF SLAB
EDGE OF SLAB
EDGE OF SLAB
ALIGN SLAB WITH EDGE OF EXISTING HOUSE
WOOD SEAT TO MATCH PLANK SIZE AND NEW STAIN AT EXISTING DECK
A101
3
FINALIZE PERIMETER OF GRAVEL AREA WITH OWNER
PROVIDE DETAILED SCREEN BETWEEN CENTER AND NORTH PIER ALONG REAR ELEVATION
GRAVEL; PROVIDE BETWEEN NEW SLAB/EXISTING PIERS
16"X16" TRAVERTINE PAVERS WITH GRAVEL JOINTS. PAVERS SET ON CONCRETE BASE SET OVER COMPACTED SOIL AND GEOTEXTILE FABRIC. FINAL LAYOUT AND EDGING TO BE FINALIZED. ALSO INSTALL IN SAME PATTERN FROM OTHER SIDE OF DECK TO DRIVE
LED LIGHTS SET IN TRAVERTINE PAVERS. REFER TO UTILITY PLAN
PROVIDE DETAILED SCREEN BETWEEN PIERS AT SIDE ELEVATIONS UP TO FENCE
7
A101
ALIGN
EXISTING HOUSE
EXISTING DECK, STAIRS AND RAILING TO BE REFINISHED AND STAINED.
DN