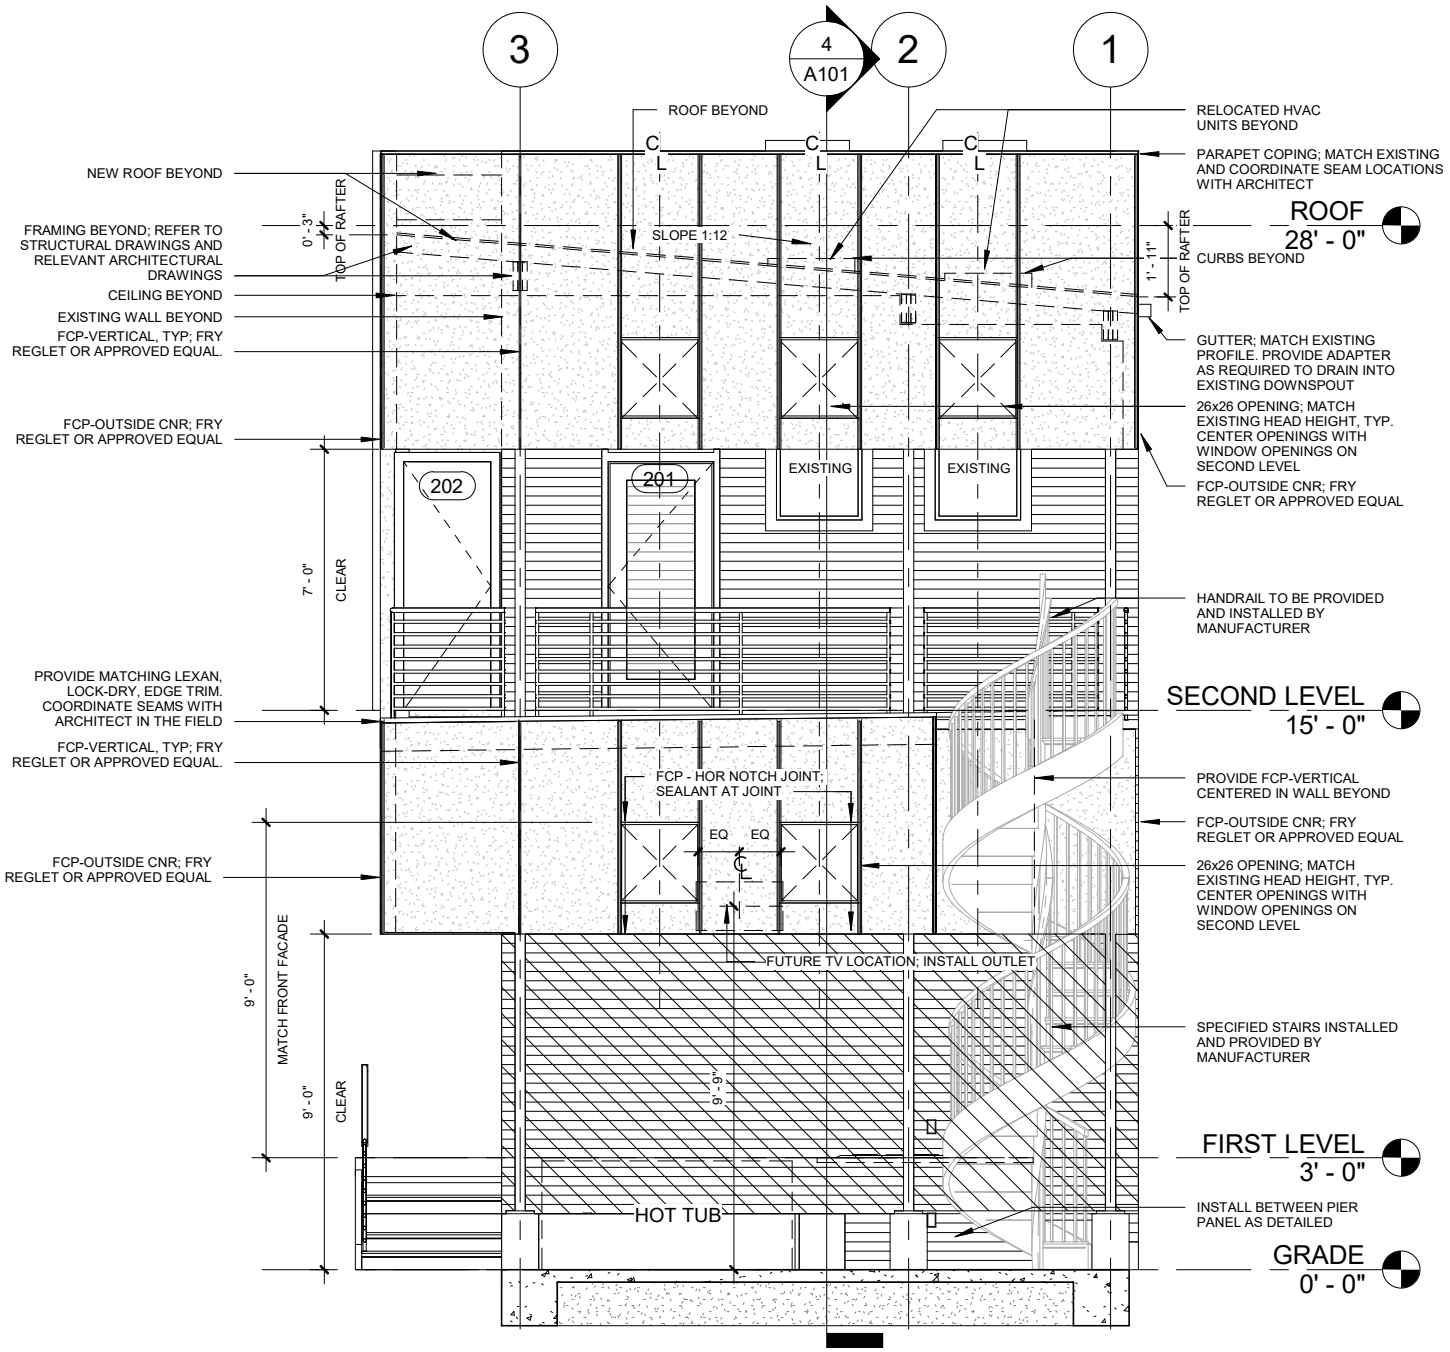
3
4
A101
2
1
ROOF BEYOND
RELOCATED HVAC UNITS BEYOND
PARAPET COPING; MATCH EXISTING AND COORDINATE SEAM LOCATIONS WITH ARCHITECT
NEW ROOF BEYOND
0' - 3"
TOP OF RAFTER
FRAMING BEYOND; REFER TO STRUCTURAL DRAWINGS AND RELEVANT ARCHITECTURAL DRAWINGS
CEILING BEYOND
EXISTING WALL BEYOND
FCP-VERTICAL, TYP; FRY REGLET OR APPROVED EQUAL.
FCP-OUTSIDE CNR; FRY REGLET OR APPROVED EQUAL
SLOPE 1:12
ROOF
28' - 0"
CURBS BEYOND
1' - 11"
TOP OF RAFTER
GUTTER; MATCH EXISTING PROFILE. PROVIDE ADAPTER AS REQUIRED TO DRAIN INTO EXISTING DOWNSPOUT
26x26 OPENING; MATCH EXISTING HEAD HEIGHT, TYP. CENTER OPENINGS WITH WINDOW OPENINGS ON SECOND LEVEL
FCP-OUTSIDE CNR; FRY REGLET OR APPROVED EQUAL
EXISTING
EXISTING
202
201
7' - 0"
CLEAR
HANDRAIL TO BE PROVIDED AND INSTALLED BY MANUFACTURER
PROVIDE MATCHING LEXAN, LOCK-DRY, EDGE TRIM. COORDINATE SEAMS WITH ARCHITECT IN THE FIELD
SECOND LEVEL
15' - 0"
FCP-VERTICAL, TYP; FRY REGLET OR APPROVED EQUAL.
FCP - HOR NOTCH JOINT; SEALANT AT JOINT
PROVIDE FCP-VERTICAL CENTERED IN WALL BEYOND
FCP-OUTSIDE CNR; FRY REGLET OR APPROVED EQUAL
EQ
EQ
FCP-OUTSIDE CNR; FRY REGLET OR APPROVED EQUAL
26x26 OPENING; MATCH EXISTING HEAD HEIGHT, TYP. CENTER OPENINGS WITH WINDOW OPENINGS ON SECOND LEVEL
9' - 0"
MATCH FRONT FACADE
FUTURE TV LOCATION; INSTALL OUTLET
SPECIFIED STAIRS INSTALLED AND PROVIDED BY MANUFACTURER
9' - 0"
CLEAR
9' - 6"
FIRST LEVEL
3' - 0"
HOT TUB
INSTALL BETWEEN PIER PANEL AS DETAILED
GRADE
0' - 0"